
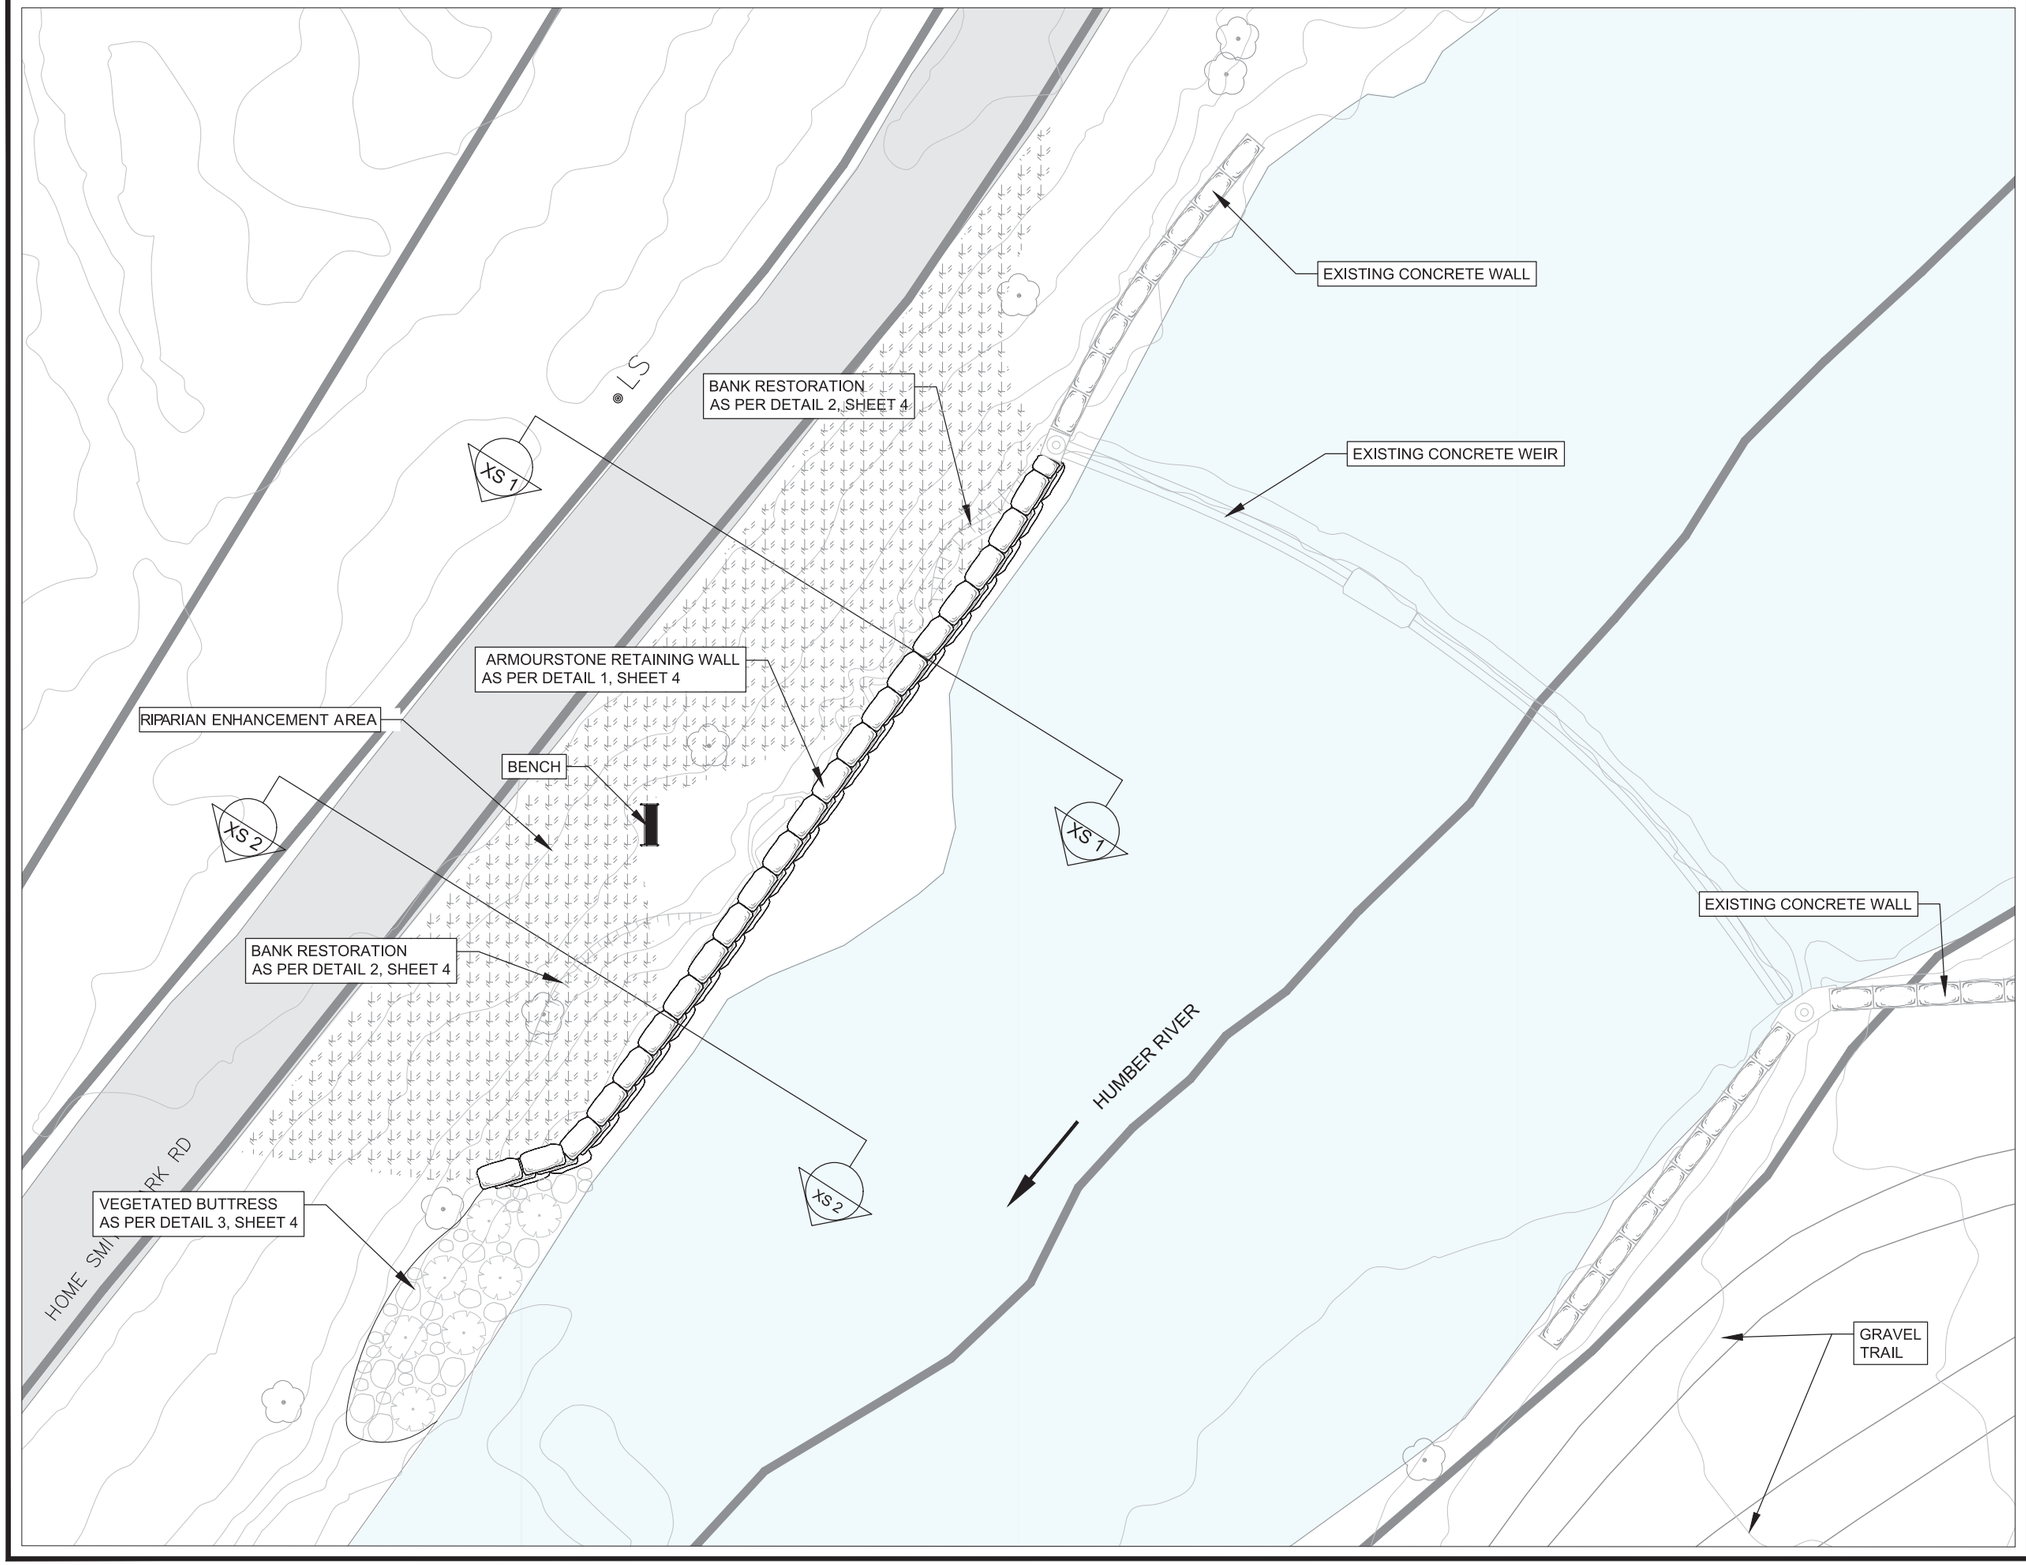


KEY PLAN

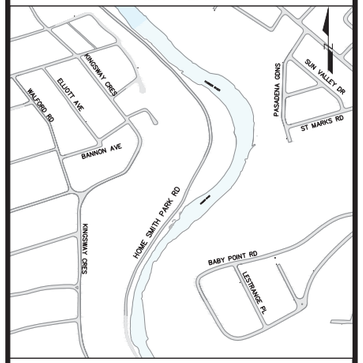

REVISION	By	MM/DD/YY

LEGEND

- PROPERTY/ BUILDING LINE
- RIPARIAN ENHANCEMENT AREA
- SANITARY SEWER
- STORM SEWER
- COMBINE SEWER
- MAINTENANCE HOLE
- STORM OUTFALL
- EXISTING CONTOUR
- HUMBER RIVER
- ROADS

Aquafor Beech Limited
#6-2022-2600 SKYMARK Ave.
MISSISAUGA, ONTARIO, L4W 5B2
PHONE: (905) 629-0099, FAX: (905) 629-0089

Designed and Approved by:-

Toronto and Region Conservation Authority
Member of Conservation Ontario

HOME SMITH PARK ROAD BANK RESTORATION

General Plan - Proposed Condition

SCALE: 1:1000	AREA:	CONTRACT No.
DRAWN BY: S.F.	CHECKED BY: R.A	DWG. No. 3 OF 5
DATE: 10 JUNE 2020	SHEET:	