Attachment 1: Grading Plan

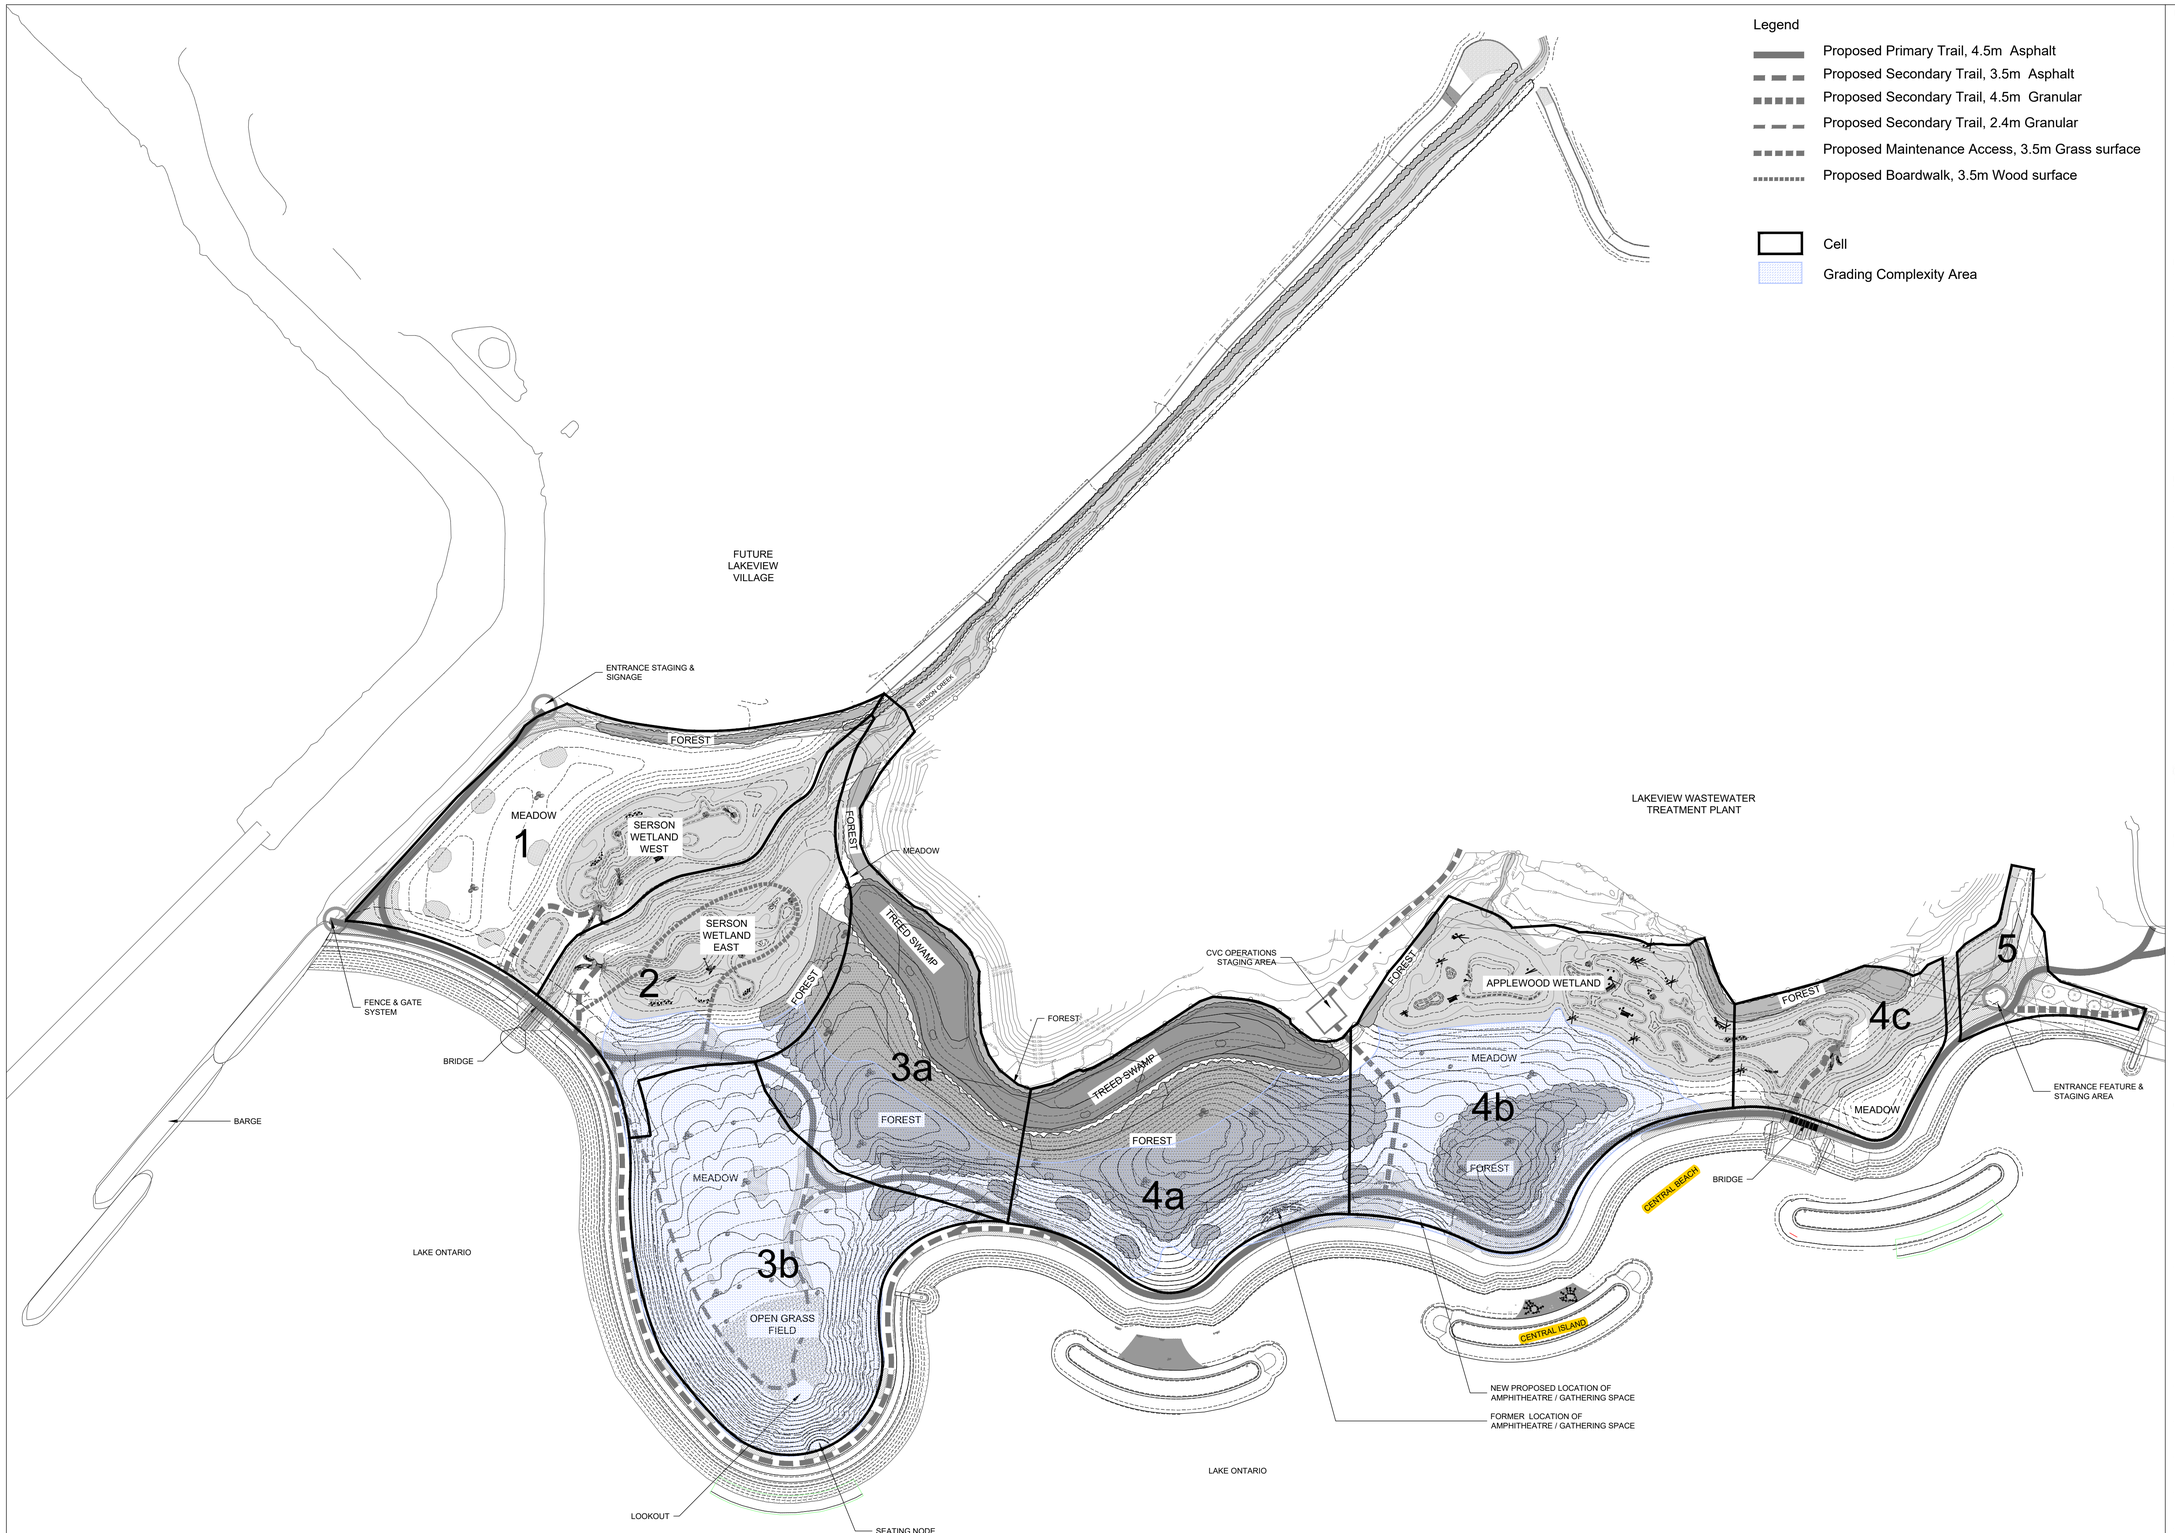

Legend

- Proposed Primary Trail, 4.5m Asphalt
- Proposed Secondary Trail, 3.5m Asphalt
- Proposed Secondary Trail, 4.5m Granular
- Proposed Secondary Trail, 2.4m Granular
- Proposed Maintenance Access, 3.5m Grass surface
- Proposed Boardwalk, 3.5m Wood surface
- Cell
- Grading Complexity Area

NOTES:

REVISIONS

NO.	DATE	REVISIONS

DRAWING ISSUE RECORD

NO.	DATE	DRAWING ISSUE RECORD	MEDIA
07	20200922	FOR REVIEW, DRAFT v5	PDF
06	20200727	FOR REVIEW, DRAFT v4, r2	PDF
05	20200610	FOR REVIEW, DRAFT v4	PDF
04	20200505	FOR REVIEW	PDF
03	20200416	FOR REVIEW	PDF
02	20200309	FOR REVIEW	PDF
01	20200304	FOR REVIEW	PDF

DISCLAIMER

PROJECT

JIM TOVEY LAKEVIEW CONSERVATION AREA

CLIENT

CREDIT VALLEY CONSERVATION

BrookMcIlroy

ARCHITECTURE - LANDSCAPE ARCHITECTURE - URBAN DESIGN - PLANNING

200-161 SPADINA AVENUE
TORONTO, ON M5V 2V6
T. 416 504 5997 F. 416 504 7712

SHEET TITLE

GRADING COMPLEXITY AREA

PROJECT NO.	19-080
DESIGNED	CMB
DRAWN	GS / TK
DATE	25 02 2020
SCALE	1:2000
SHEET NO.	L1.01b