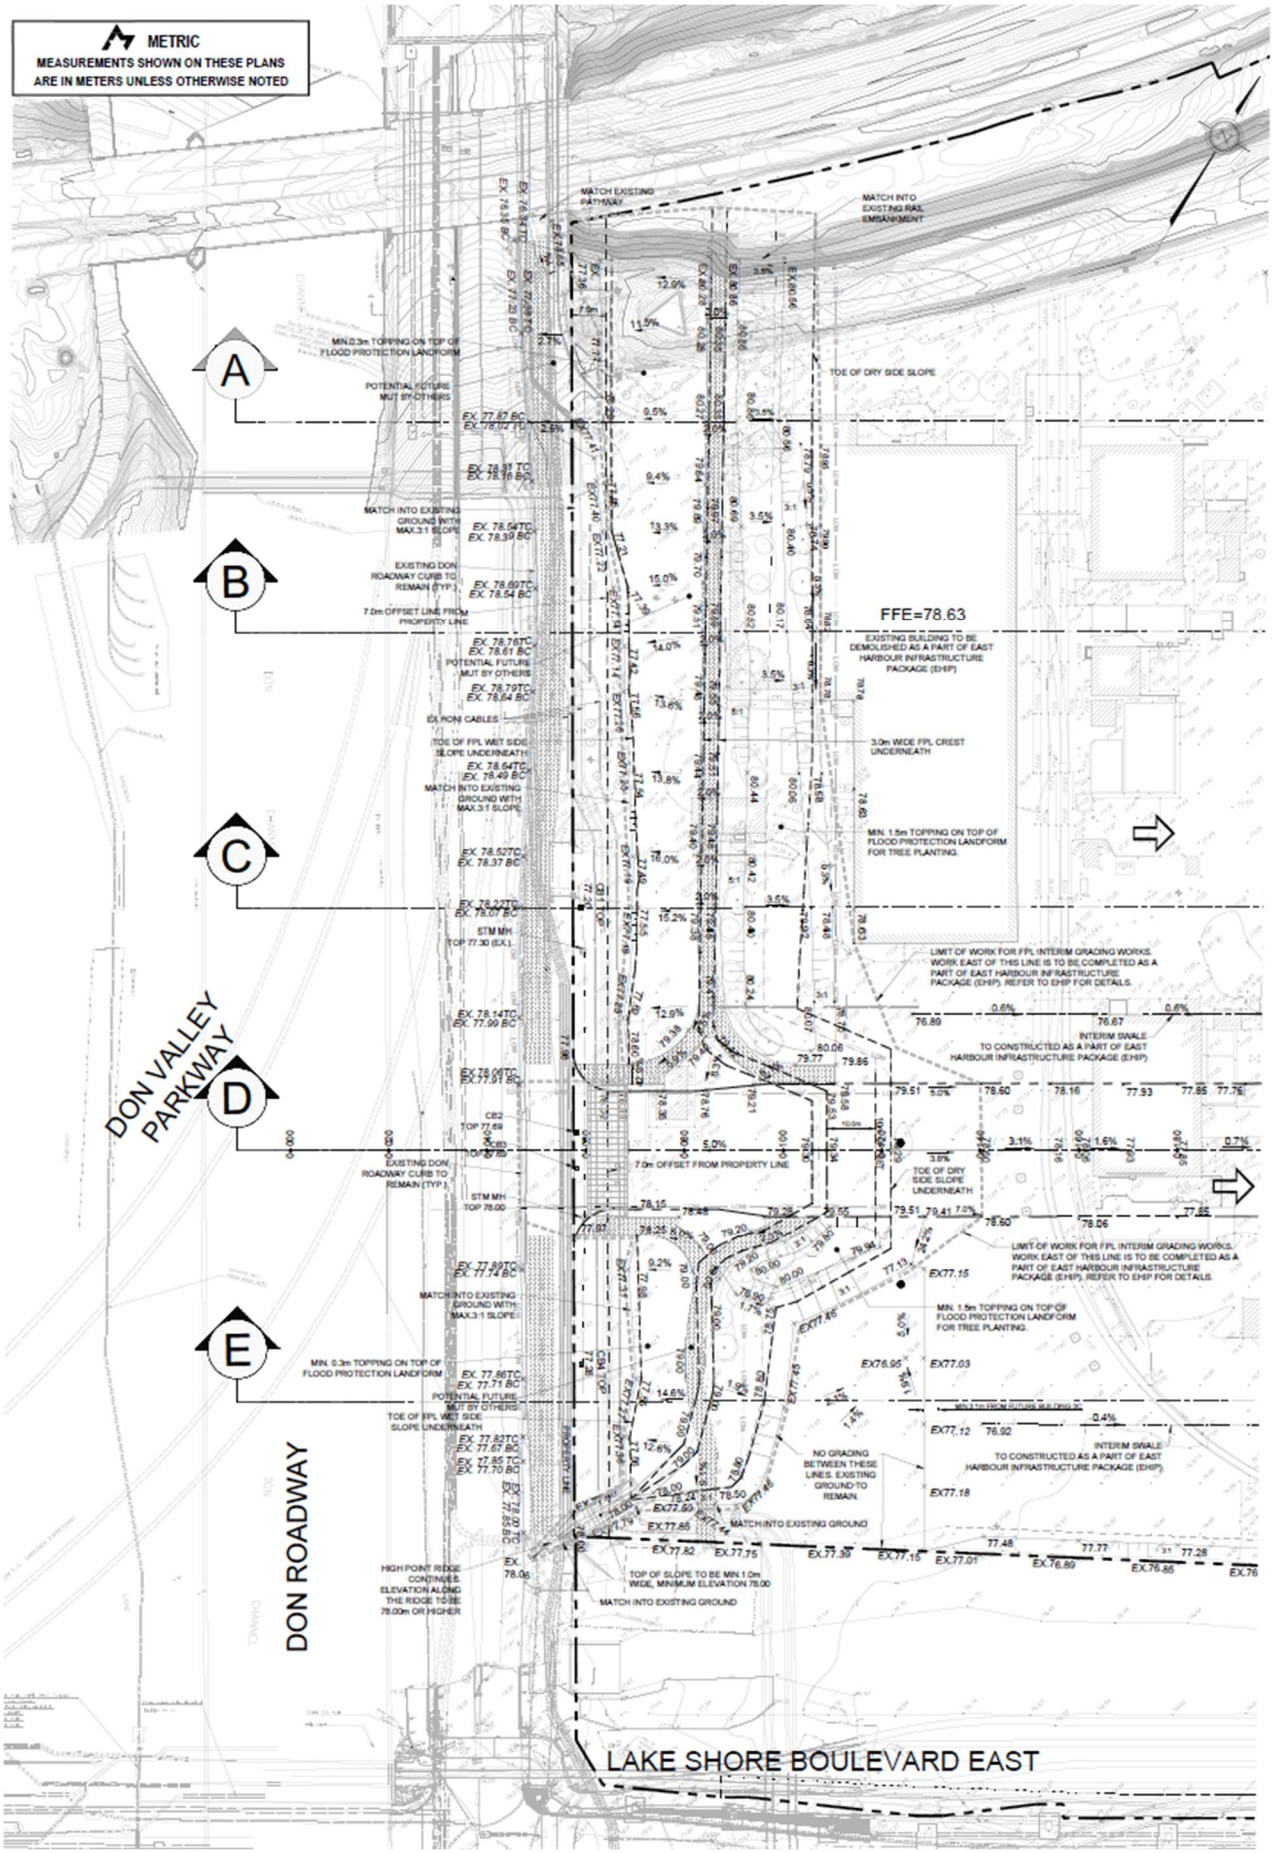Attachment 5 – East Harbour Flood Protection Landform