Attachment 2: Landscape Concept Plan

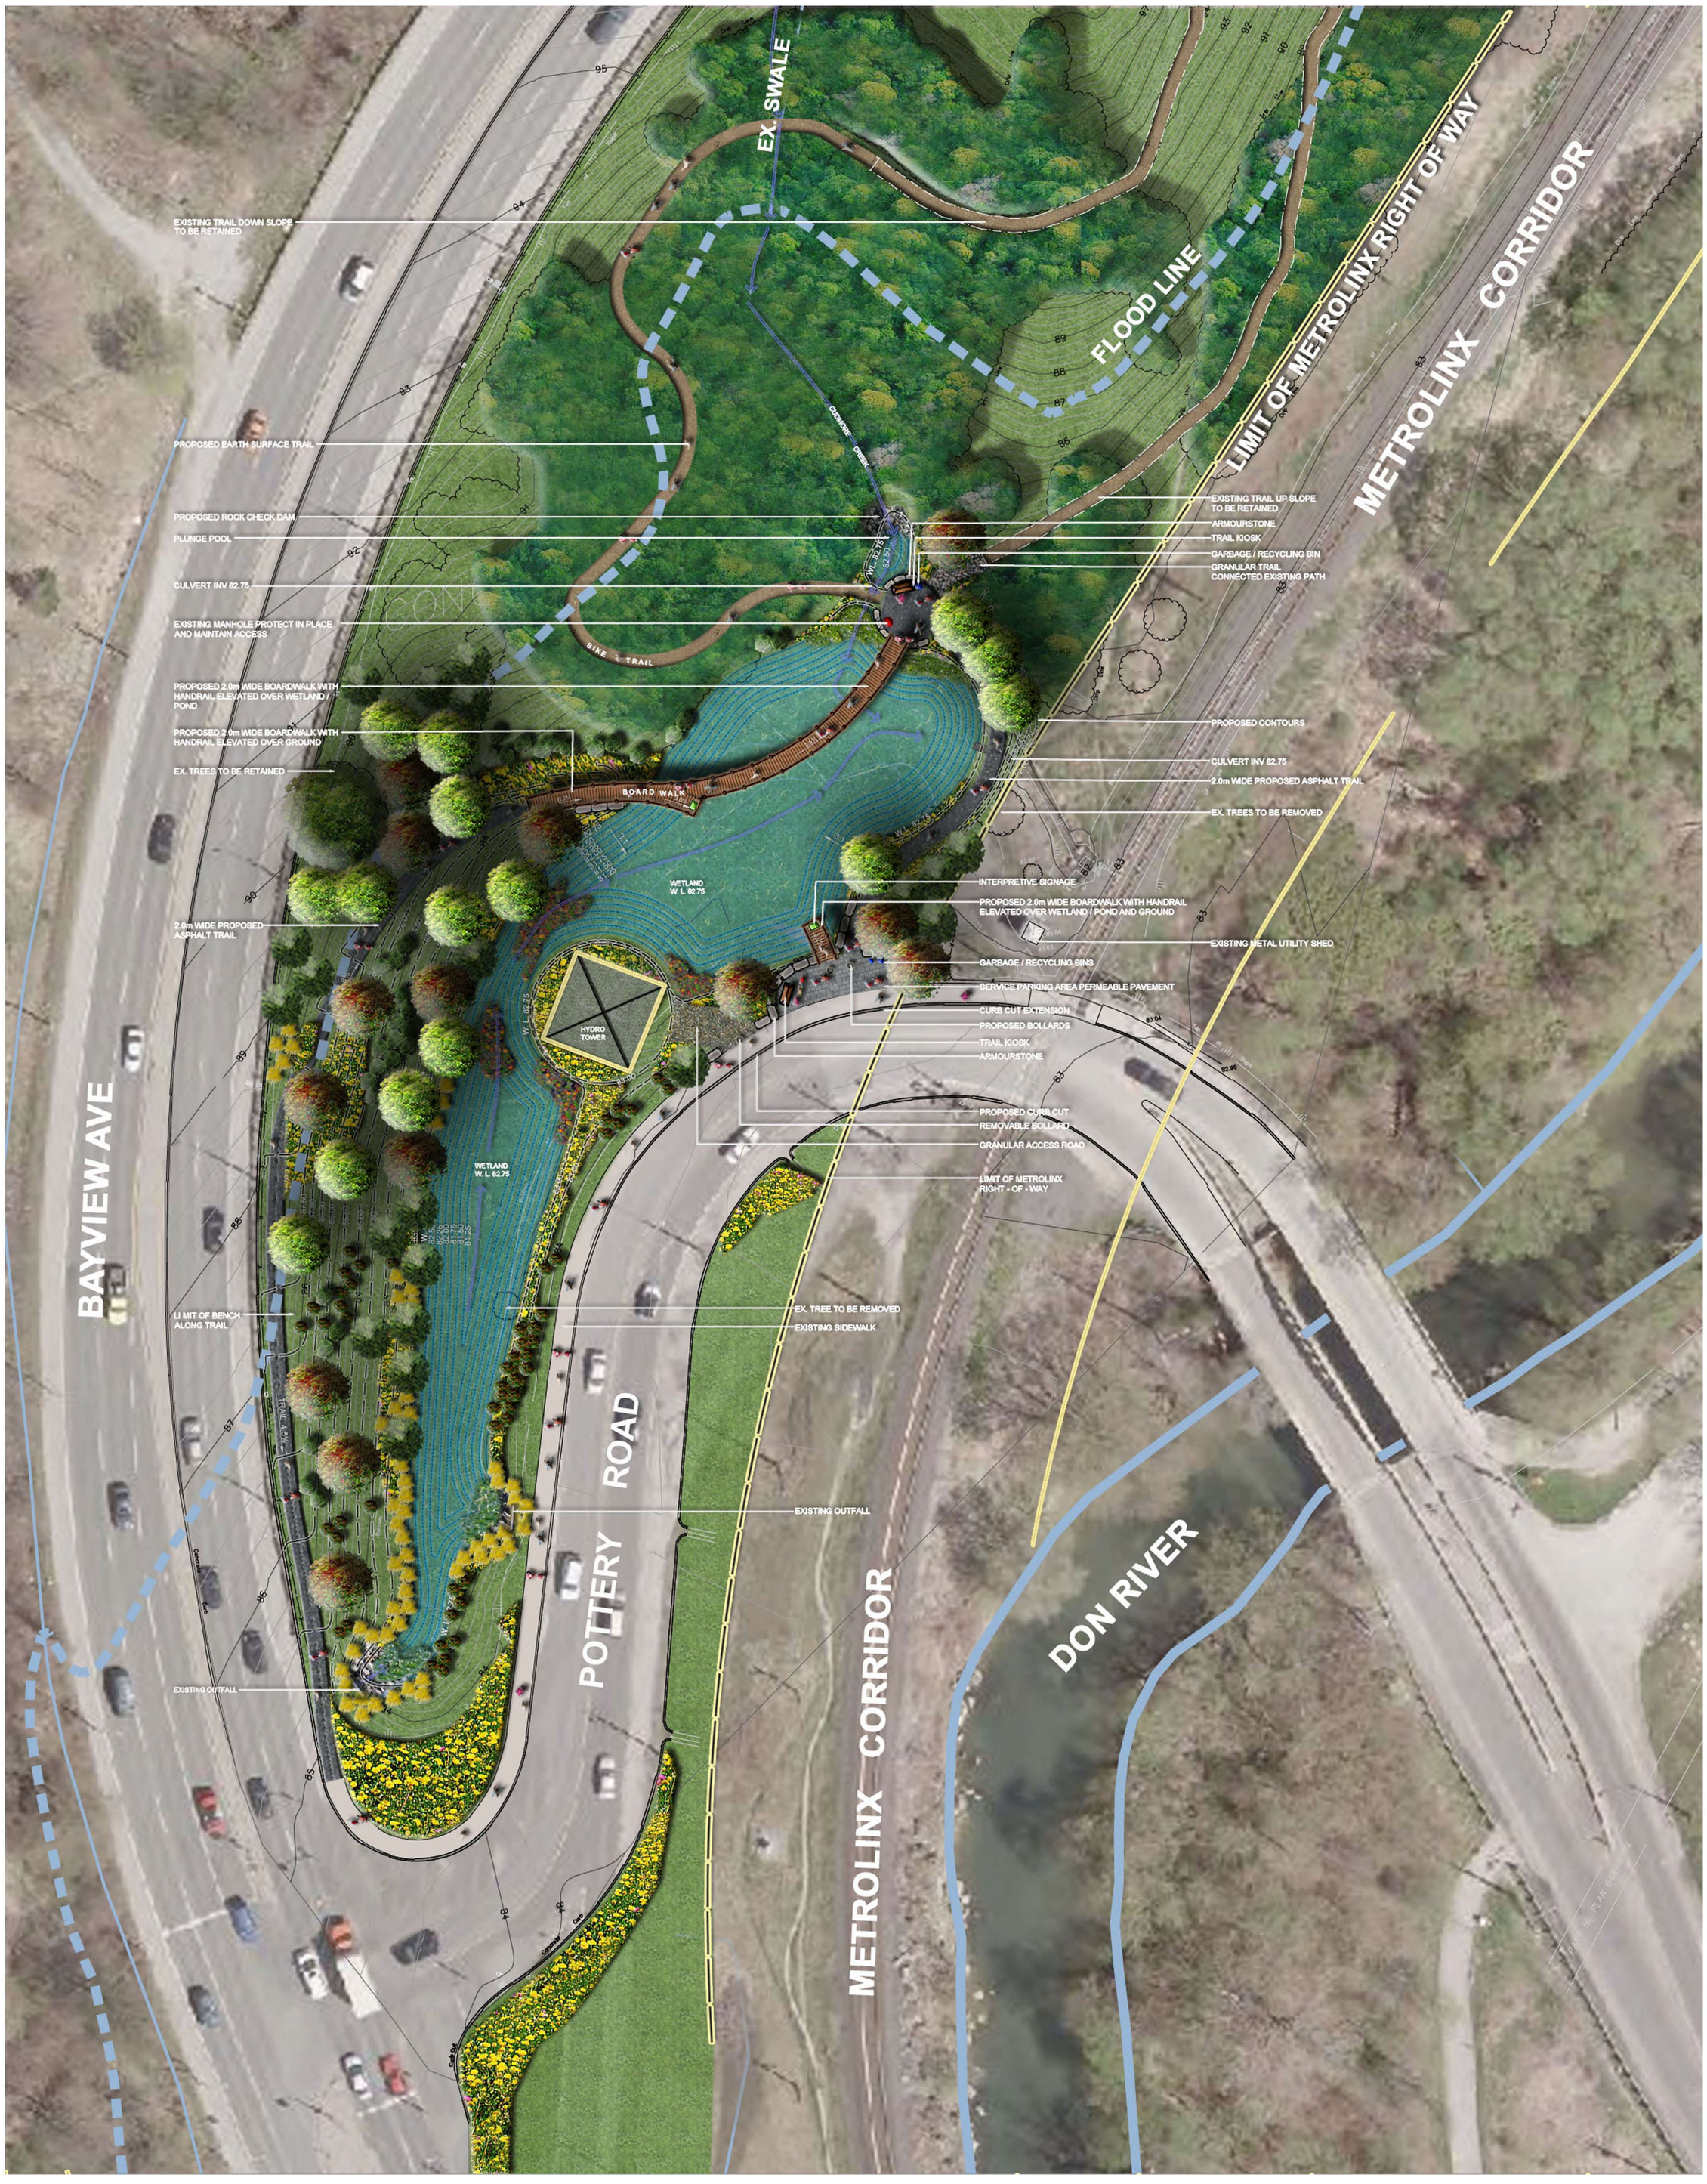

N

10m 0m 5m 10m 20m 30m

CUDMORE CREEK TRAILHEAD
LANDSCAPE CONCEPT PLAN

SCHOLLEN & Company Inc.
30 Wertheim Court, Unit 15
Richmond Hill, Ontario L4B 1B9
Tel: 289-695-0009
Fax: 289-695-0010
Email: design@schollenandcompany.com

April 15, 2016